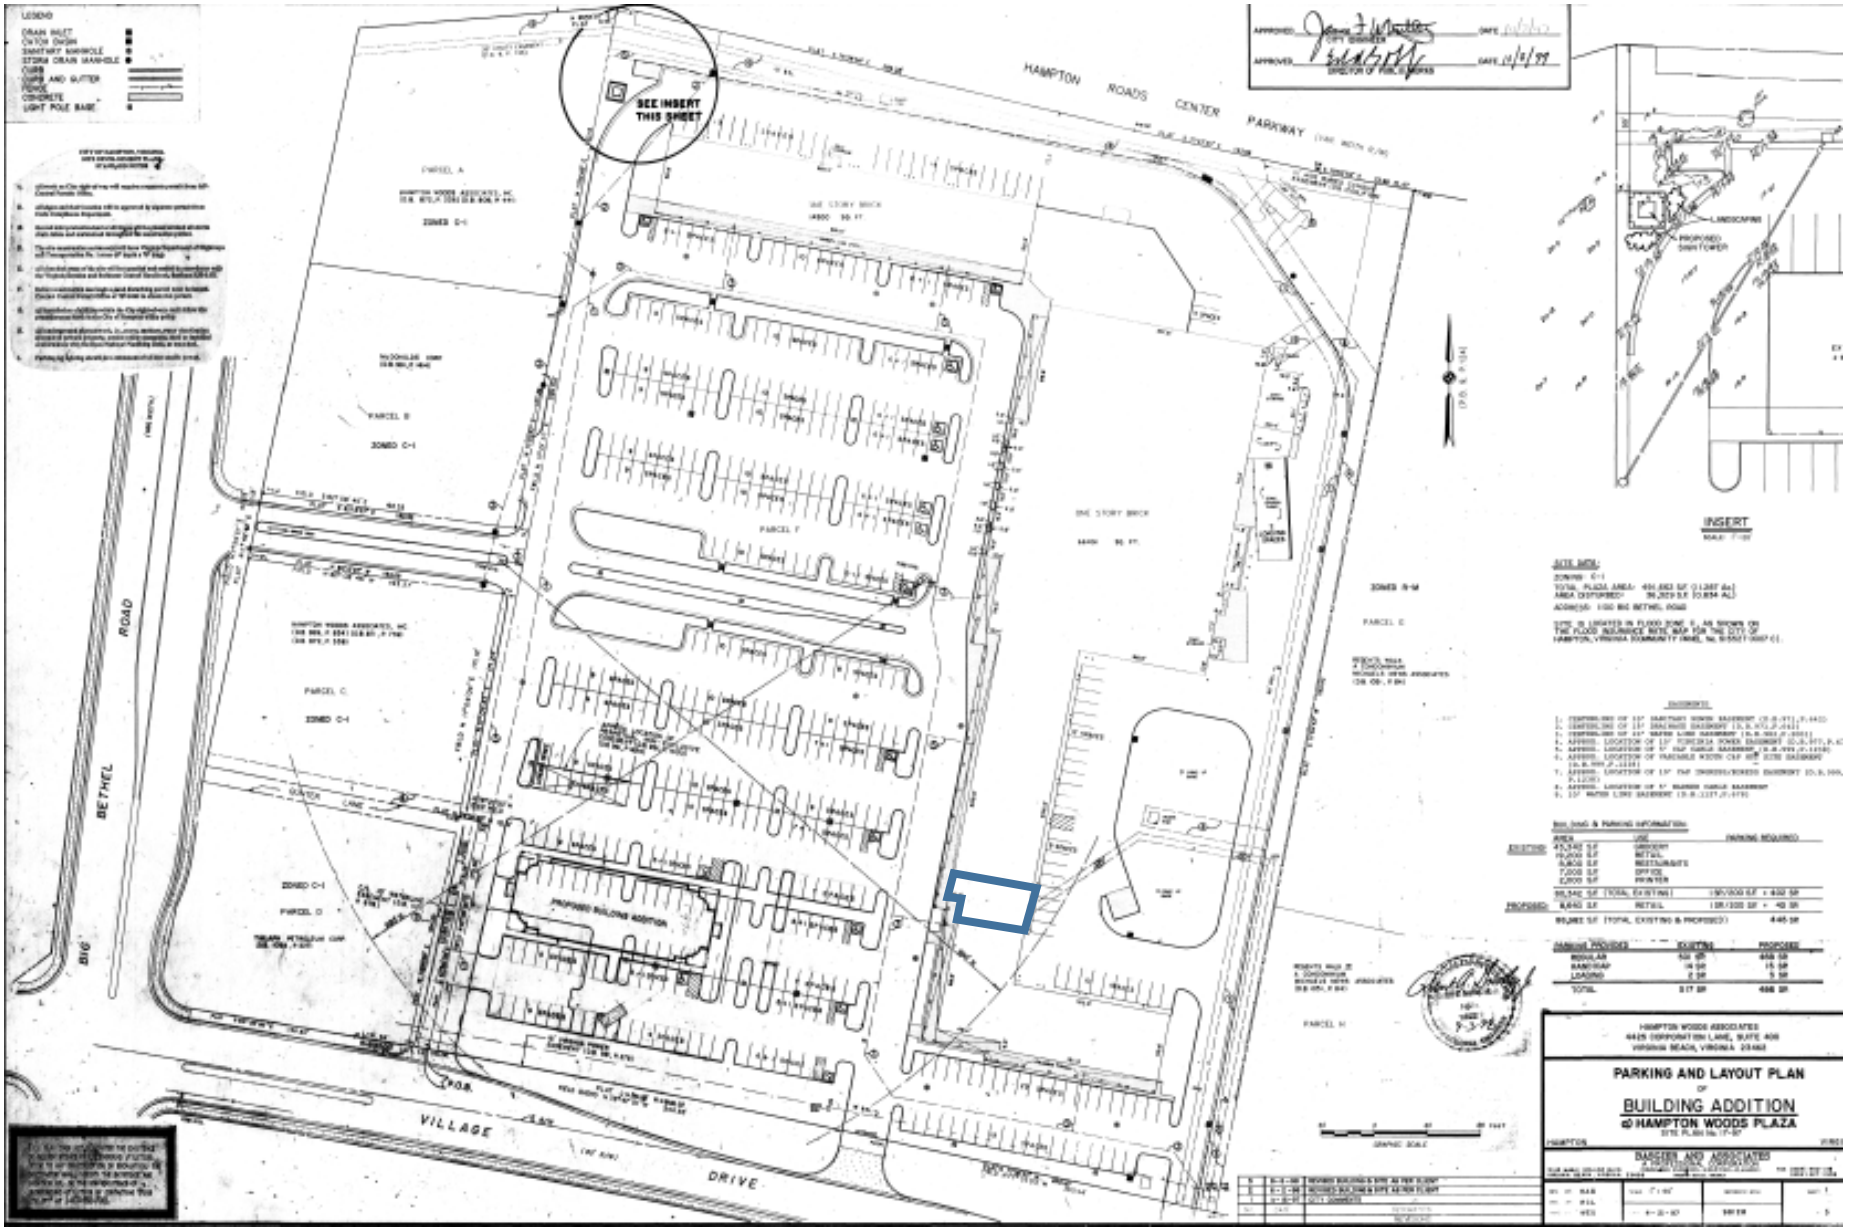
HAMPTON ROADS CENTER PARKWAY
BETHEL ROAD
VILLAGE DRIVE
SEE INSERT THIS SHEET
PROPOSED BUILDING ADDITION
INSERT
PARKING AND LAYOUT PLAN
OF
BUILDING ADDITION
@ HAMPTON WOODS PLAZA
HAMPTON WOODS ASSOCIATES
BARTLETT AND ASSOCIATES