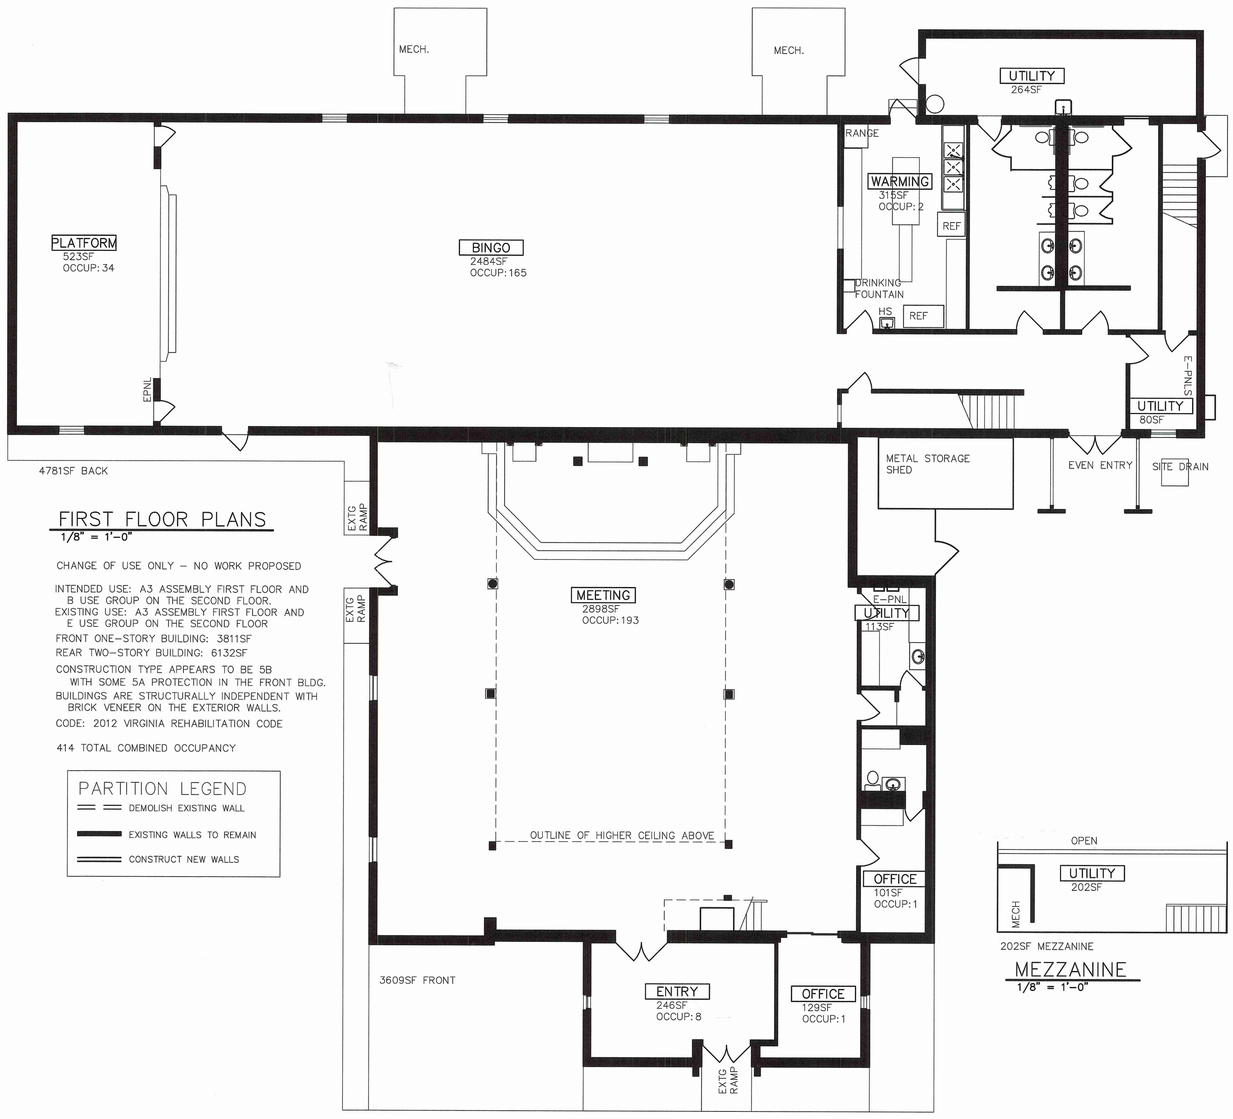


## FIRST FLOOR PLANS
1/8" = 1'-0"

CHANGE OF USE ONLY – NO WORK PROPOSED

INTENDED USE: A3 ASSEMBLY FIRST FLOOR AND B USE GROUP ON THE SECOND FLOOR.
EXISTING USE: A3 ASSEMBLY FIRST FLOOR AND E USE GROUP ON THE SECOND FLOOR

FRONT ONE-STORY BUILDING: 3811SF

REAR TWO-STORY BUILDING: 6132SF

CONSTRUCTION TYPE APPEARS TO BE 5B WITH SOME 5A PROTECTION IN THE FRONT BLDG.

BUILDINGS ARE STRUCTURALLY INDEPENDENT WITH BRICK VENEER ON THE EXTERIOR WALLS.

CODE: 2012 VIRGINIA REHABILITATION CODE

414 TOTAL COMBINED OCCUPANCY

### PARTITION LEGEND
- DEMOLISH EXISTING WALL
- EXISTING WALLS TO REMAIN
- CONSTRUCT NEW WALLS




1352S SECOND FLOORF

## SECOND FLOOR
1/8" = 1'-0"




202SF MEZZANINE
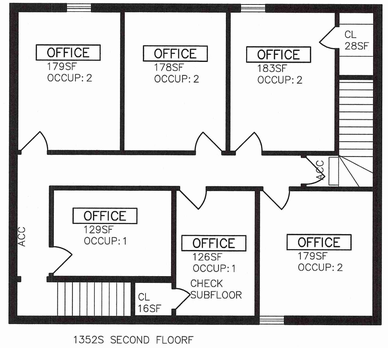
## MEZZANINE
1/8" = 1'-0"




## TYPICAL HC FIXTURES
1/4"=1'-0"

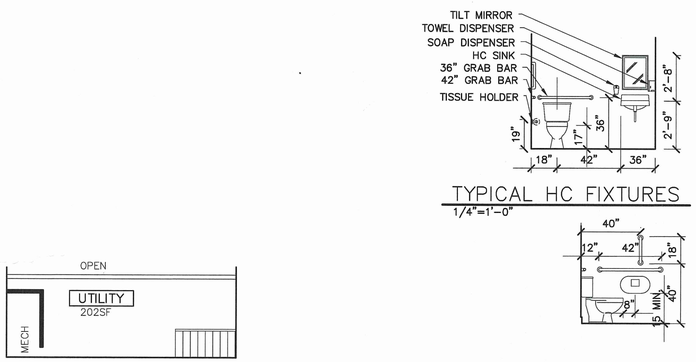


1/8"=1'-0" 0 5 10 15 30'

Casa
Architecture
Interior Design
Space Planning
P.O Box 2069
Newport News, VA
23609
Tel. (757)593-2984
abreineri@casaarchitecture.com

COMMONWEALTH OF VIRGINIA
AMY B. REINERI
No. 9306
5/19/16
ARCHITECT

AMERICAN LEGION
1307 LaSalle Ave
Hampton, Virginia

| No. | Revision | Date | By |
|---|---|---|---|

Date: May 18, 2016
Design: ABR
Drawn: ABR
Checked: ABR
Proj. No.: AmerLeg1307
Scale: AS NOTED
Sheet 1 of 1

PLANS

A1