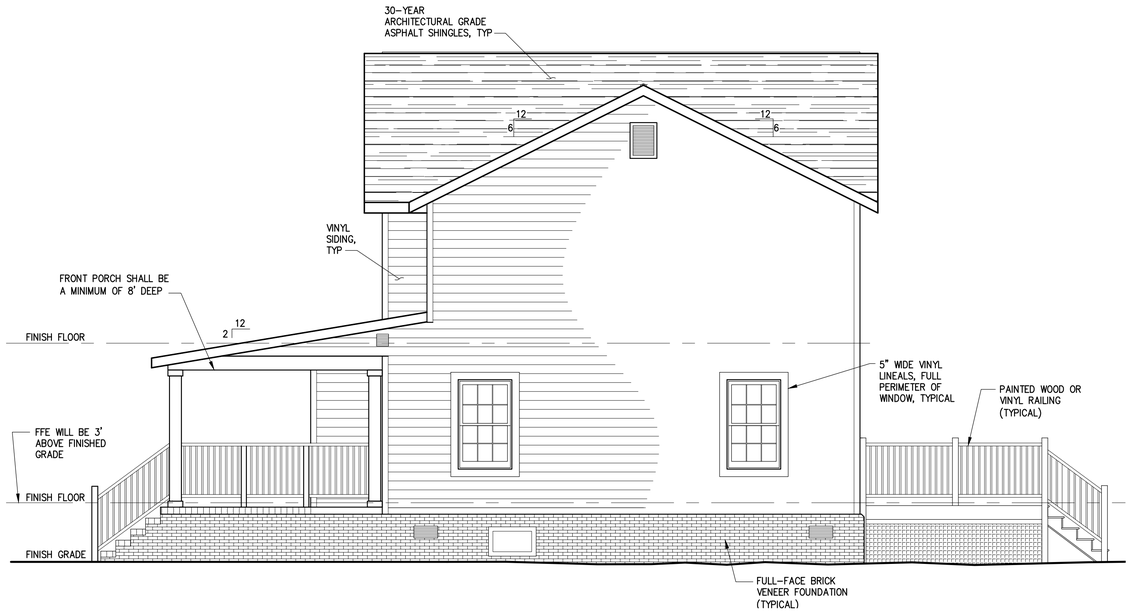

EXTERIOR ELEVATION - SIDE

SCALE: 1/4" = 1'-0"

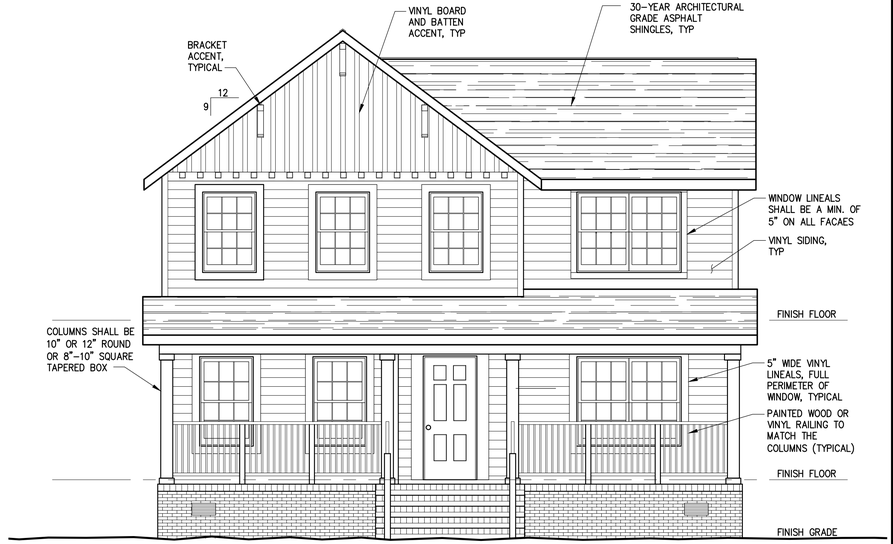

EXTERIOR ELEVATION - FRONT

SCALE: 1/4" = 1'-0"

EXTERIOR ELEVATION - REAR

SCALE: 1/4" = 1'-0"

EXTERIOR ELEVATION - SIDE

SCALE: 1/4" = 1'-0"

0 2 4 6 8 10 12

SCALE: 1/4" = 1'-0"

HAMPTON
REDEVELOPMENT AND HOUSING AUTHORITY

HAMPTON REDEVELOPMENT AND HOUSING AUTHORITY

THE CORDIAL ABODE

HAMPTON, VIRGINIA

REVISIONS

	DATE	DESCRIPTION

SCALE: AS NOTED

DATE: 12/14/2021

SHEET TITLE

ELEVATIONS

SHEET NUMBER

SHEET 1

4 OF 4