4/18/2023
2:22:32 PM

LIMITED ACCESS HIGHWAY By Resolution of Highway Commission dated October 4, 1956 and Commonwealth Transportation Board dated July 14, 2020

PROJECT MANAGER: Joseph Ludwig, PE, Hampton Roads District - (757) 648-0894
SURVEYED BY: Dewberry Engineers Inc., 09/2022
DESIGNED BY: Dewberry Engineers Inc., (703) 289-4796
SUBSURFACE UTILITY BY: Surveying And Mapping, LLC (SAM), 09/2022

COMMONWEALTH OF VIRGINIA MATTHEW C. THOMAS Lic. No. 046511 PROFESSIONAL ENGINEER	COMMONWEALTH OF VIRGINIA MATTHEW C. THOMAS Lic. No. 046511 PROFESSIONAL ENGINEER
Matthew C Thomas 2023.04.21 13:02:35 -04'00'	Matthew C Thomas 2023.04.21 13:02:45 -04'00'
Dewberry Engineers Inc. Fairfax, Virginia HYDRAULIC ENGINEER	Dewberry Engineers Inc. Fairfax, Virginia ROADWAY ENGINEER

REVISED	STATE	ROUTE	PROJECT	SHEET NO.
	VA.	64	0064-114-374 P-101, R-201, C-501 B-676	20

DESIGN FEATURES RELATING TO CONSTRUCTION OR TO REGULATION AND CONTROL OF TRAFFIC MAY BE SUBJECT TO CHANGE AS DEEMED NECESSARY BY THE DEPARTMENT

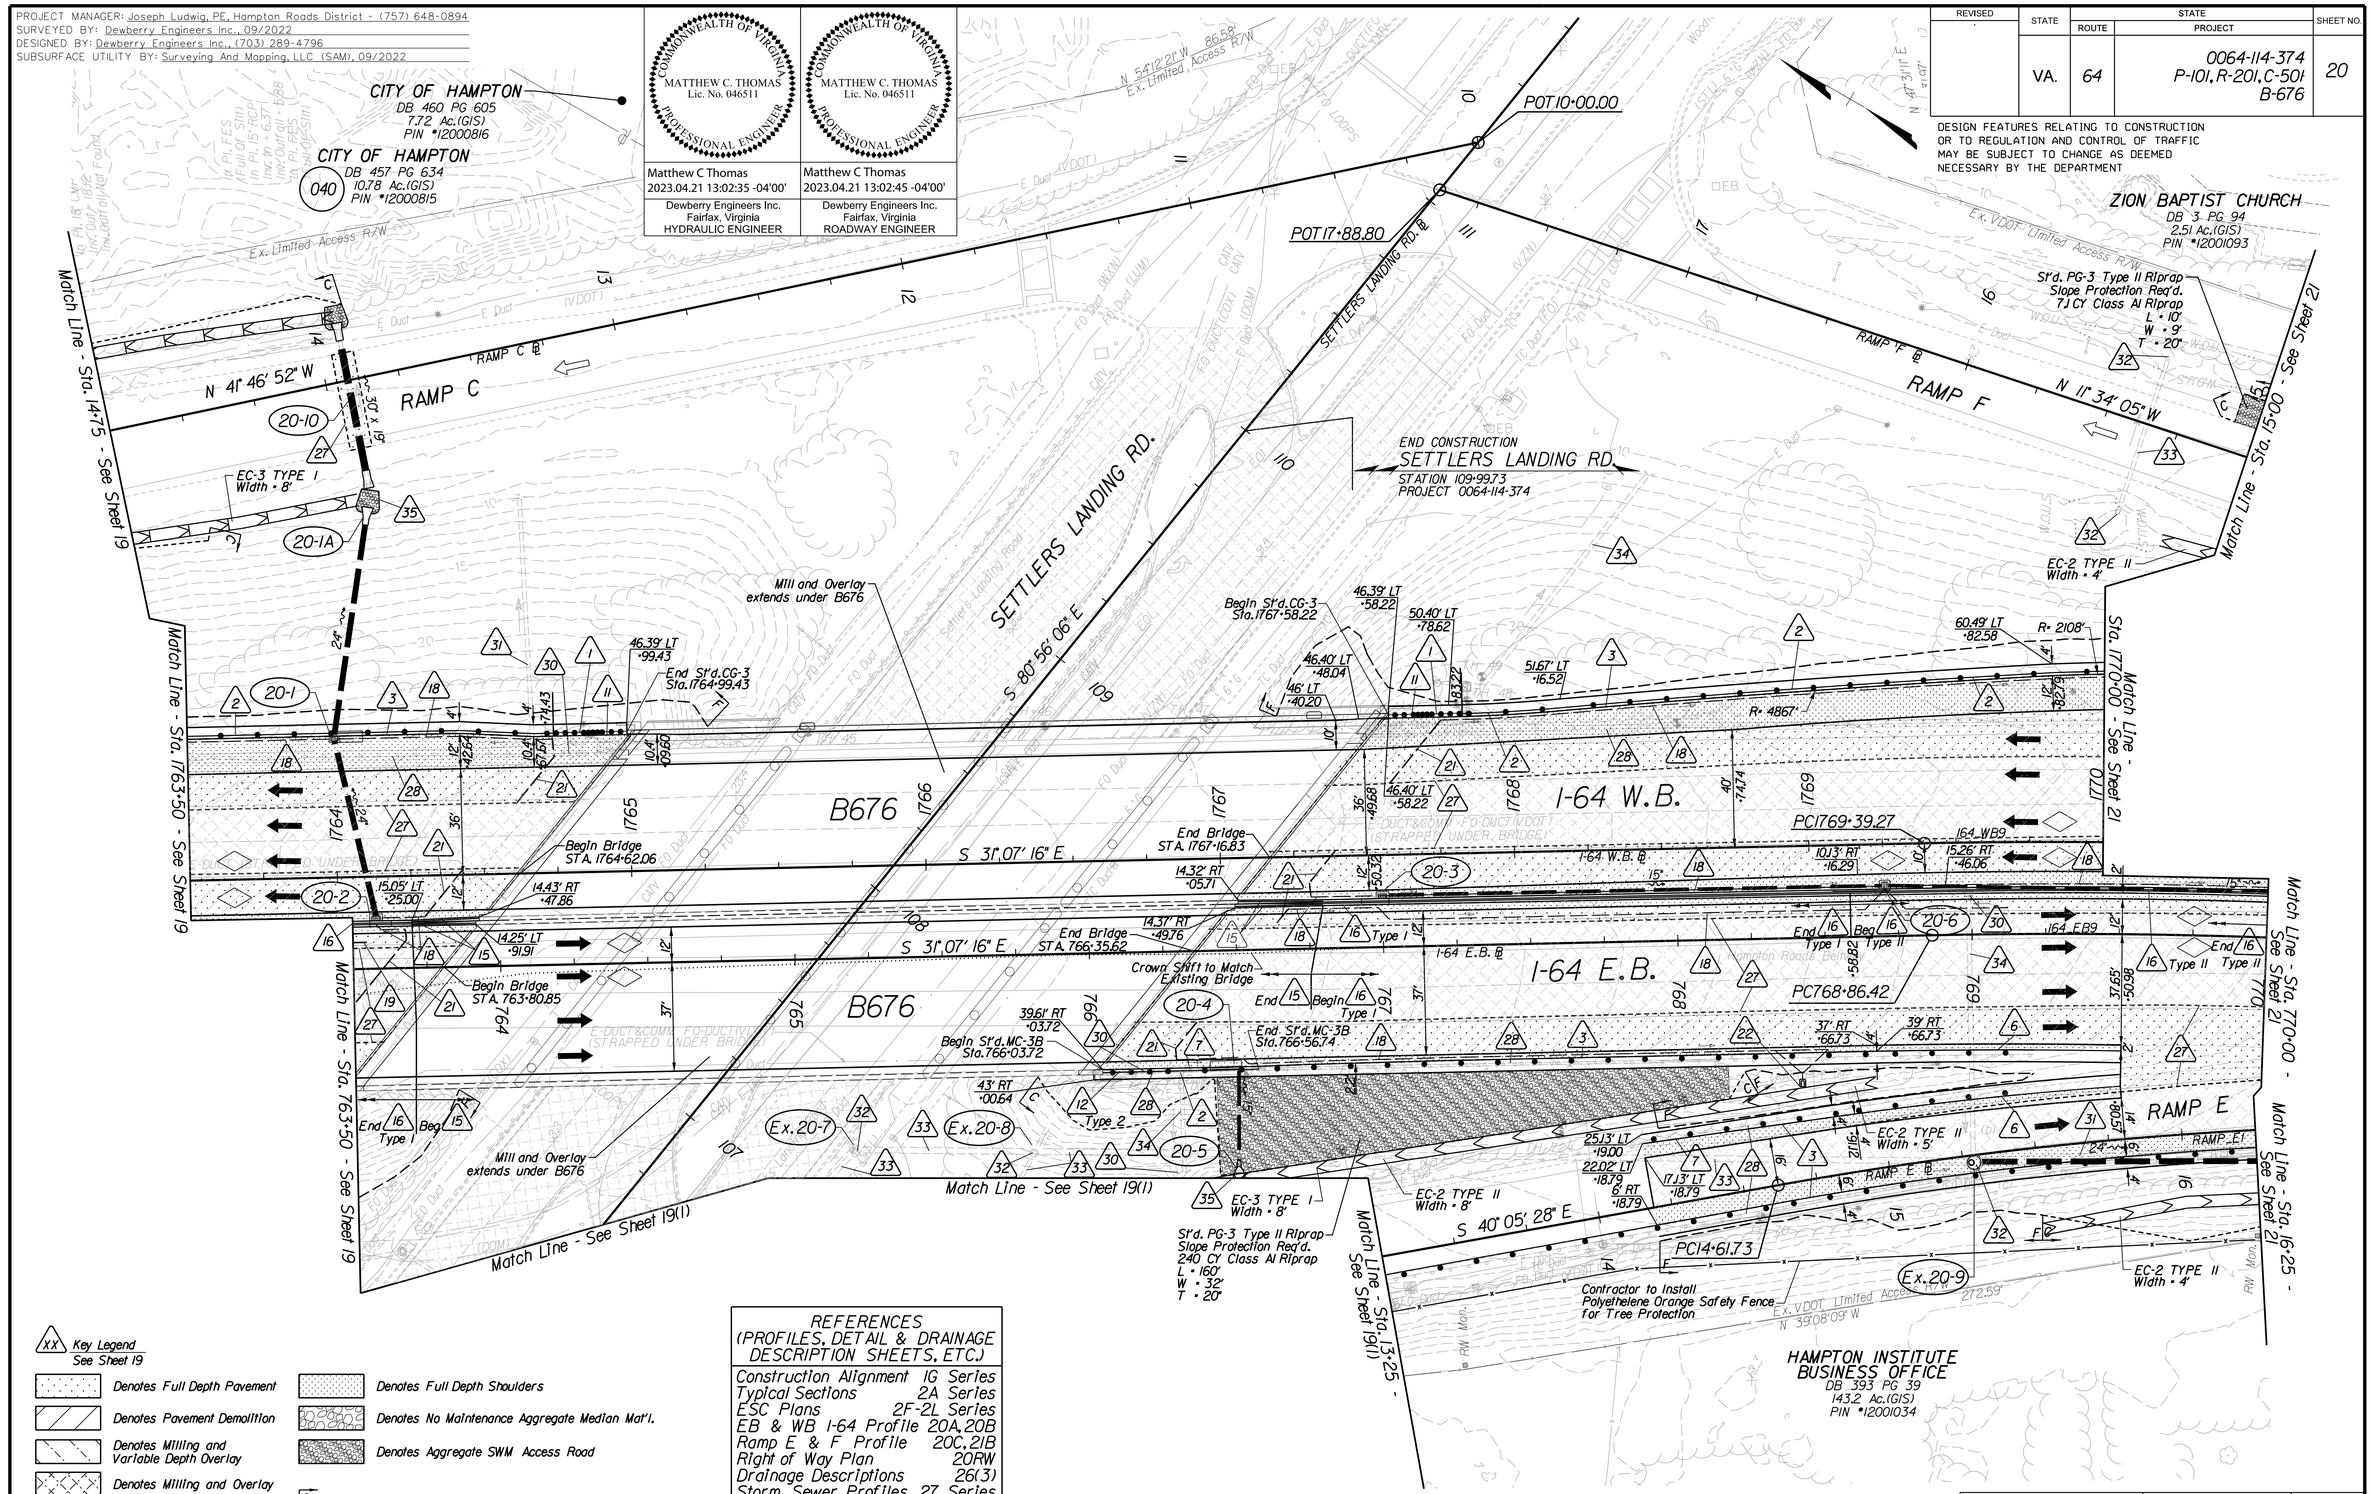

XX Key Legend
See Sheet 19

- Denotes Full Depth Pavement
- Denotes Pavement Demolition
- Denotes Milling and Variable Depth Overlay
- Denotes Milling and Overlay
- Denotes Concrete
- Denotes Full Depth Shoulders
- Denotes No Maintenance Aggregate Median Mat'l.
- Denotes Aggregate SWM Access Road
- C Denotes Construction Limits In Cuts
- F Denotes Construction Limits In Fills

REFERENCES (PROFILES, DETAIL & DRAINAGE DESCRIPTION SHEETS, ETC.)	
Construction Alignment	1G Series
Typical Sections	2A Series
ESC Plans	2F-2L Series
EB & WB I-64 Profile	20A, 20B
Ramp E & F Profile	20C, 21B
Right of Way Plan	20RW
Drainage Descriptions	26(3)
Storm Sewer Profiles	27 Series
Ditch Tabulations	28
Noise Barrier Plans	30 Series

SCALE	PROJECT	SHEET NO.
0 25' 50'	0064-114-374	20