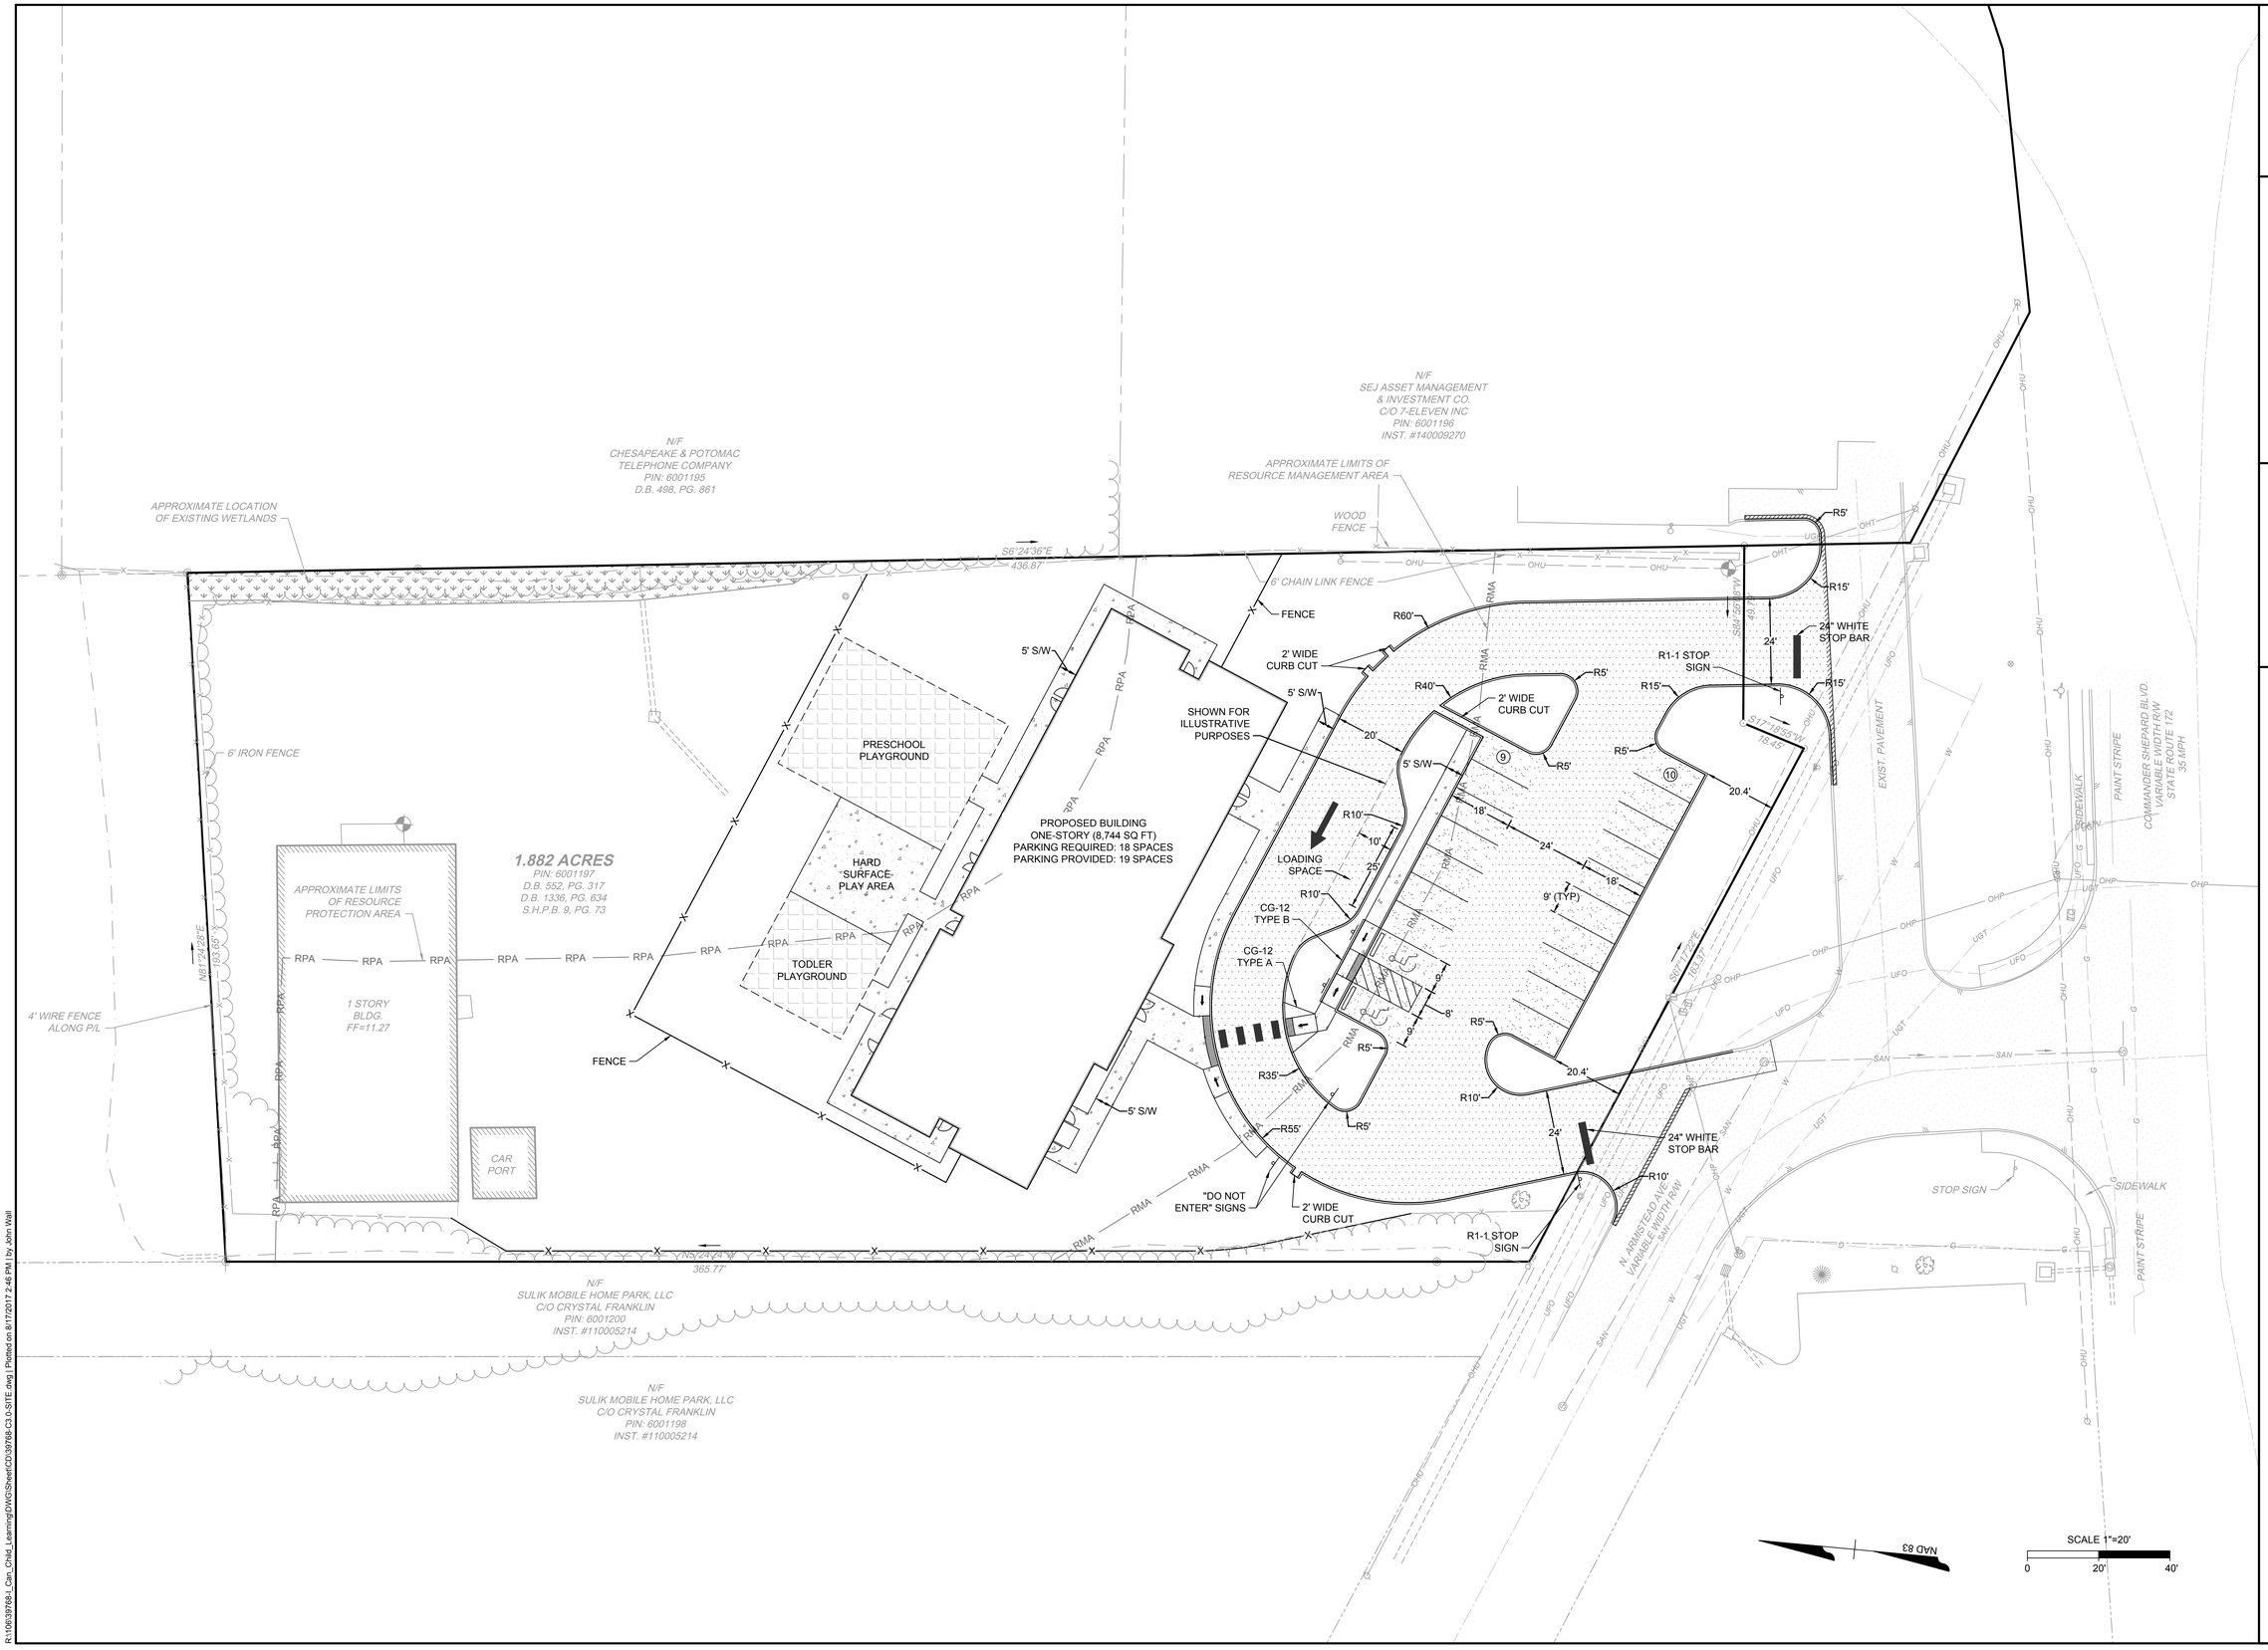

THIS DRAWING PREPARED AT THE
TRI-CITIES OFFICE
4701 Owens Way, Suite 900 | Prince George, VA 23875
TEL 804.541.6600 FAX 804.458.1511 www.timmons.com

YOUR VISION ACHIEVED THROUGH OURS.

DATE	REVISION DESCRIPTION

DATE	8/14/2017
DRAWN BY	J. WALL
DESIGNED BY	J. WALL
CHECKED BY	R. MCKINNEY
SCALE	1"=20'

TIMMONS GROUP

I CAN CHILD CARE & LEARNING CENTER

CITY OF HAMPTON, VIRGINIA

CONCEPTUAL SITE PLAN

JOB NO.	39768
SHEET NO.	C3.0

These plans and associated documents are the exclusive property of TIMMONS GROUP and may not be reproduced in whole or in part and shall not be used for any purpose whatsoever, inclusive, but not limited to construction, bidding, and/or construction staking without the express written consent of TIMMONS GROUP.

R:\106\39768-I_Can_Child_Learning\DWG\Sheet\CD\39768-C3.0-SITE.dwg | Plotted on 8/17/2017 2:46 PM | by John Wall

CITY OF HAMPTON SITE PLAN #: _____