Plotted By:Knauss, Kaleb Sheet Set:Kha Layout:Newport News September 20, 2022 11:54:06am K:\VAB_Civil\117128000 - Project Phenix - DD\CADD\Exhibits\Concept Plan\vA14\Project Phenix Property Lines_vA14_NPN.dwg
This document, together with the concepts and designs presented herein, as an instrument of service, is intended only for the specific purpose and client for which it was prepared. Reuse of and improper reliance on this document without written authorization and adaptation by Kimley-Horn and Associates, Inc. shall be without liability to Kimley-Horn and Associates, Inc.

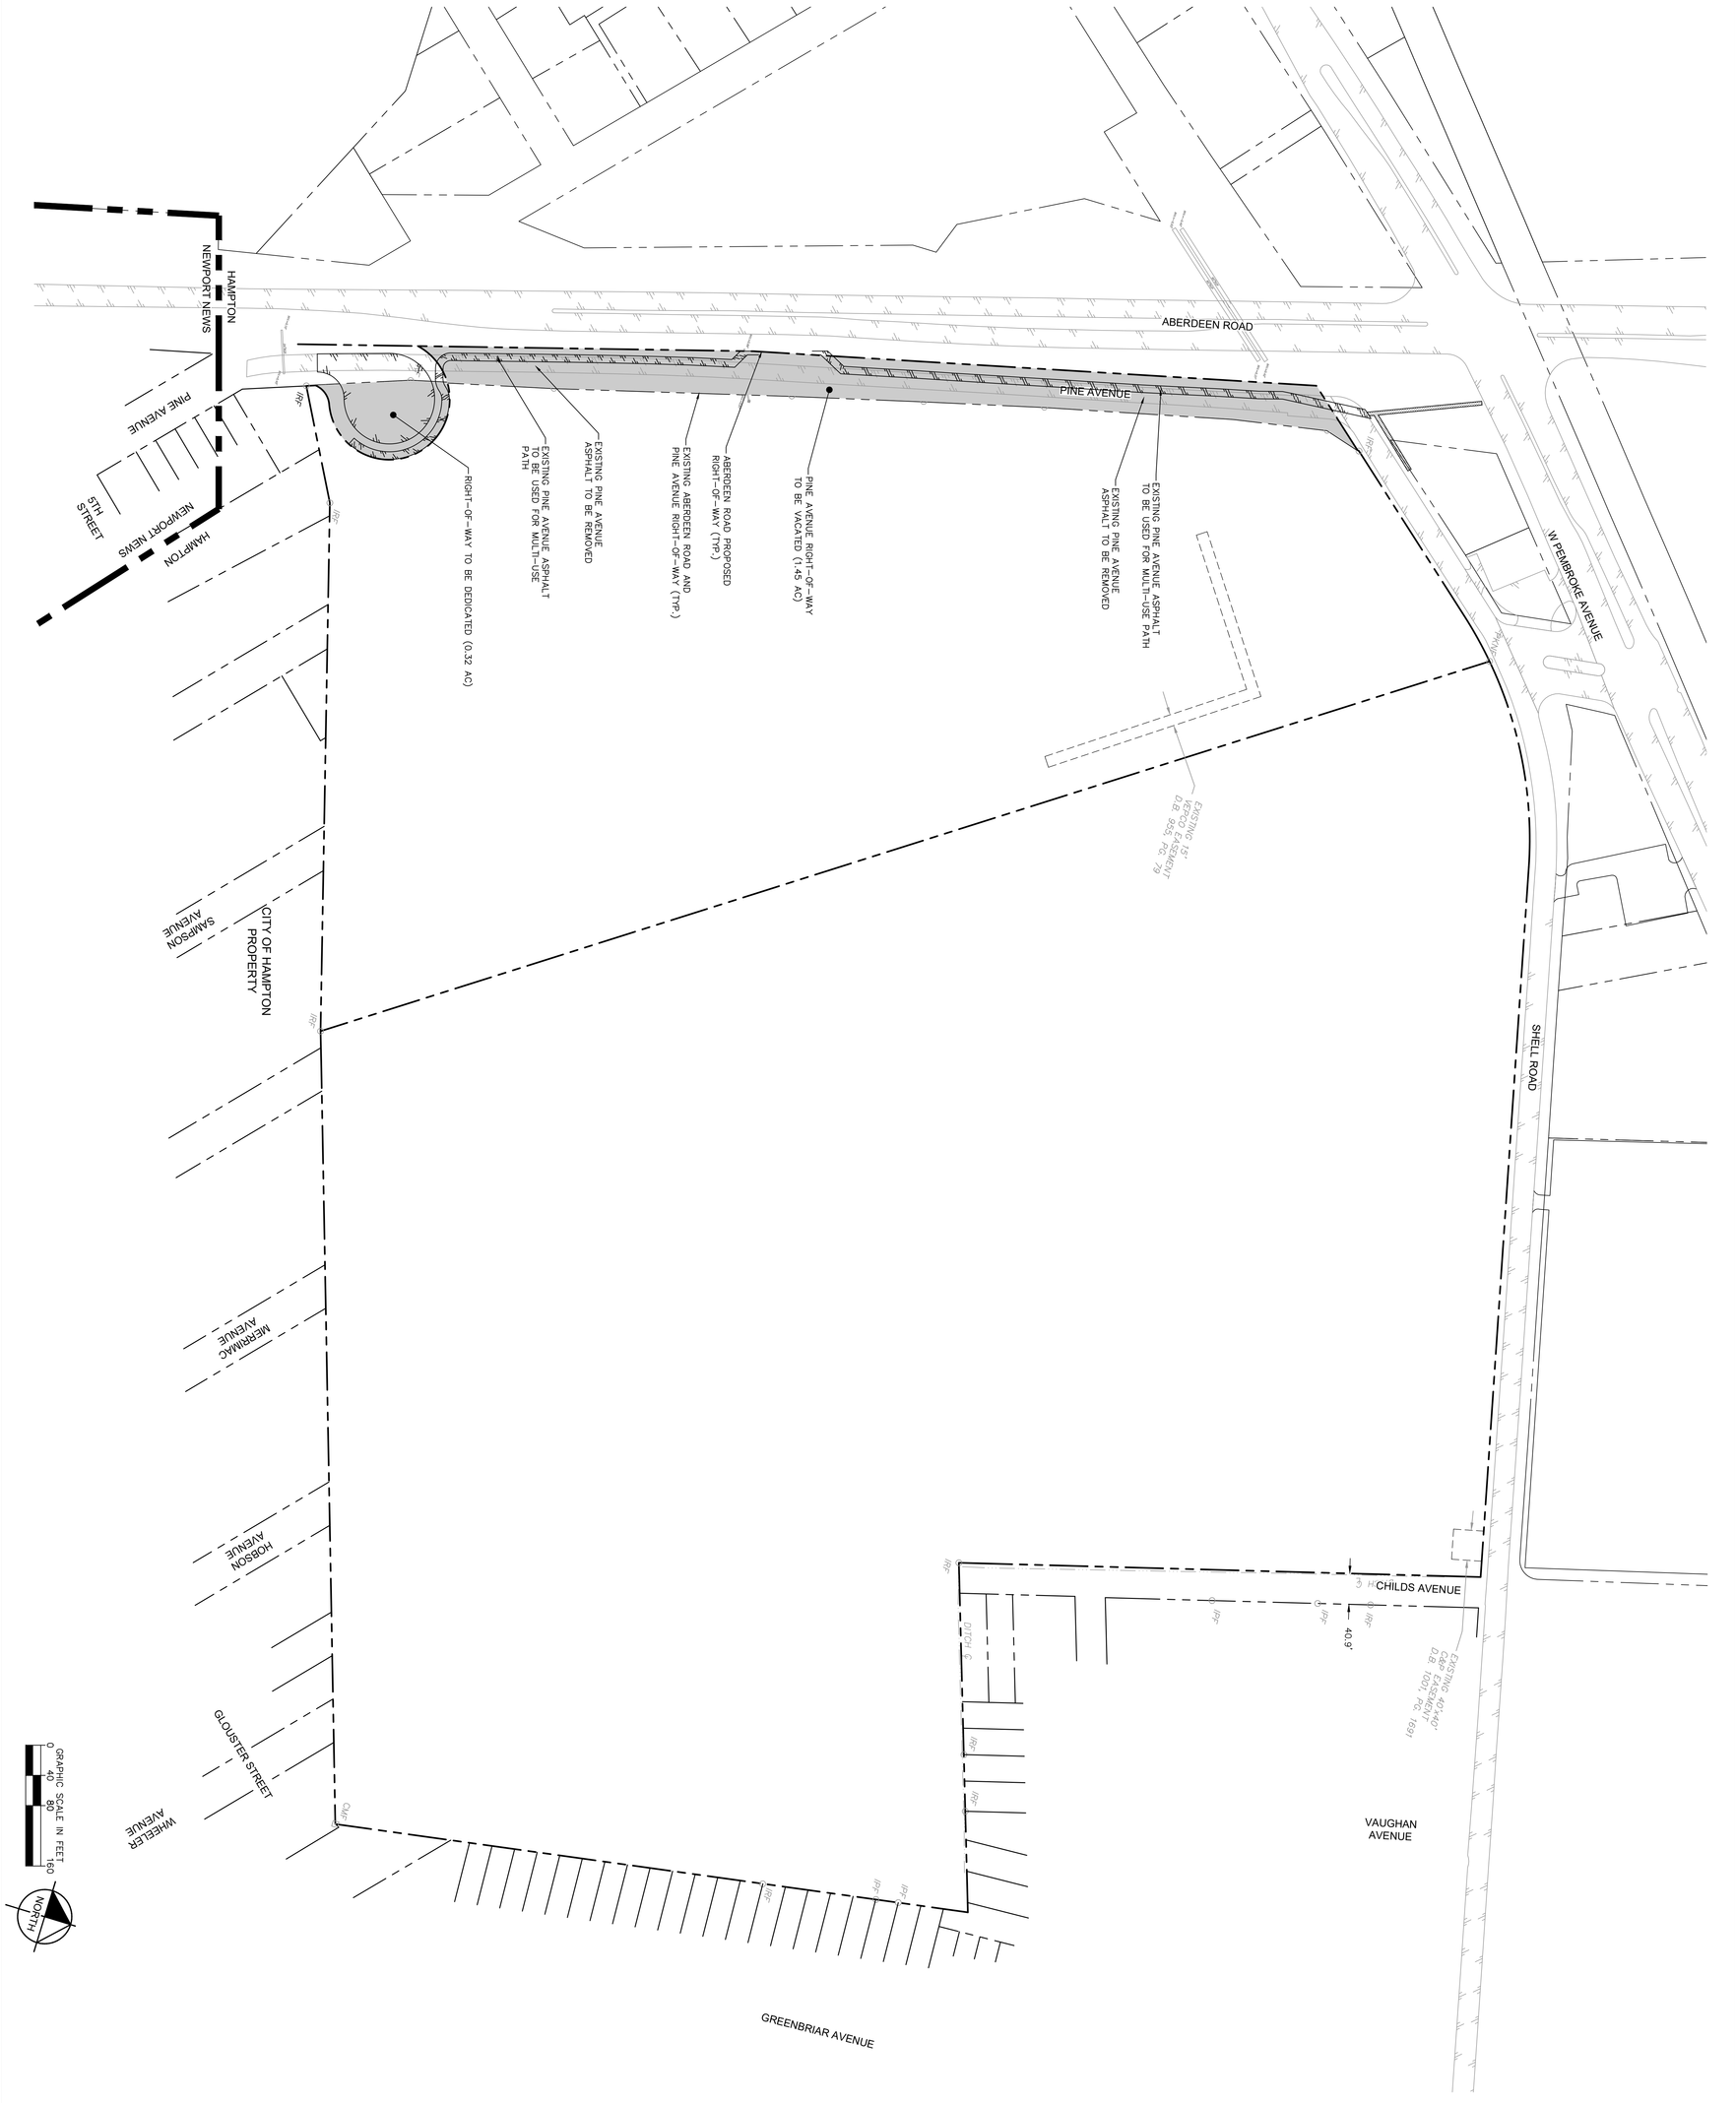

SHEET NUMBER EX2		PINE AVENUE VACATION AND CUL-DE-SAC EXHIBIT CITY OF HAMPTON VIRGINIA	KHA PROJECT 117128000 DATE 7/14/2022 SCALE AS SHOWN DESIGNED BY ____ DRAWN BY ____ CHECKED BY ____		Kimley»Horn © 2022 KIMLEY-HORN AND ASSOCIATES, INC. 4525 MAIN STREET, SUITE 1000, VIRGINIA BEACH, VA 23462 PHONE: 757-213-8600 FAX: 757-213-8601 WWW.KIMLEY-HORN.COM	No. REVISIONS DATE BY