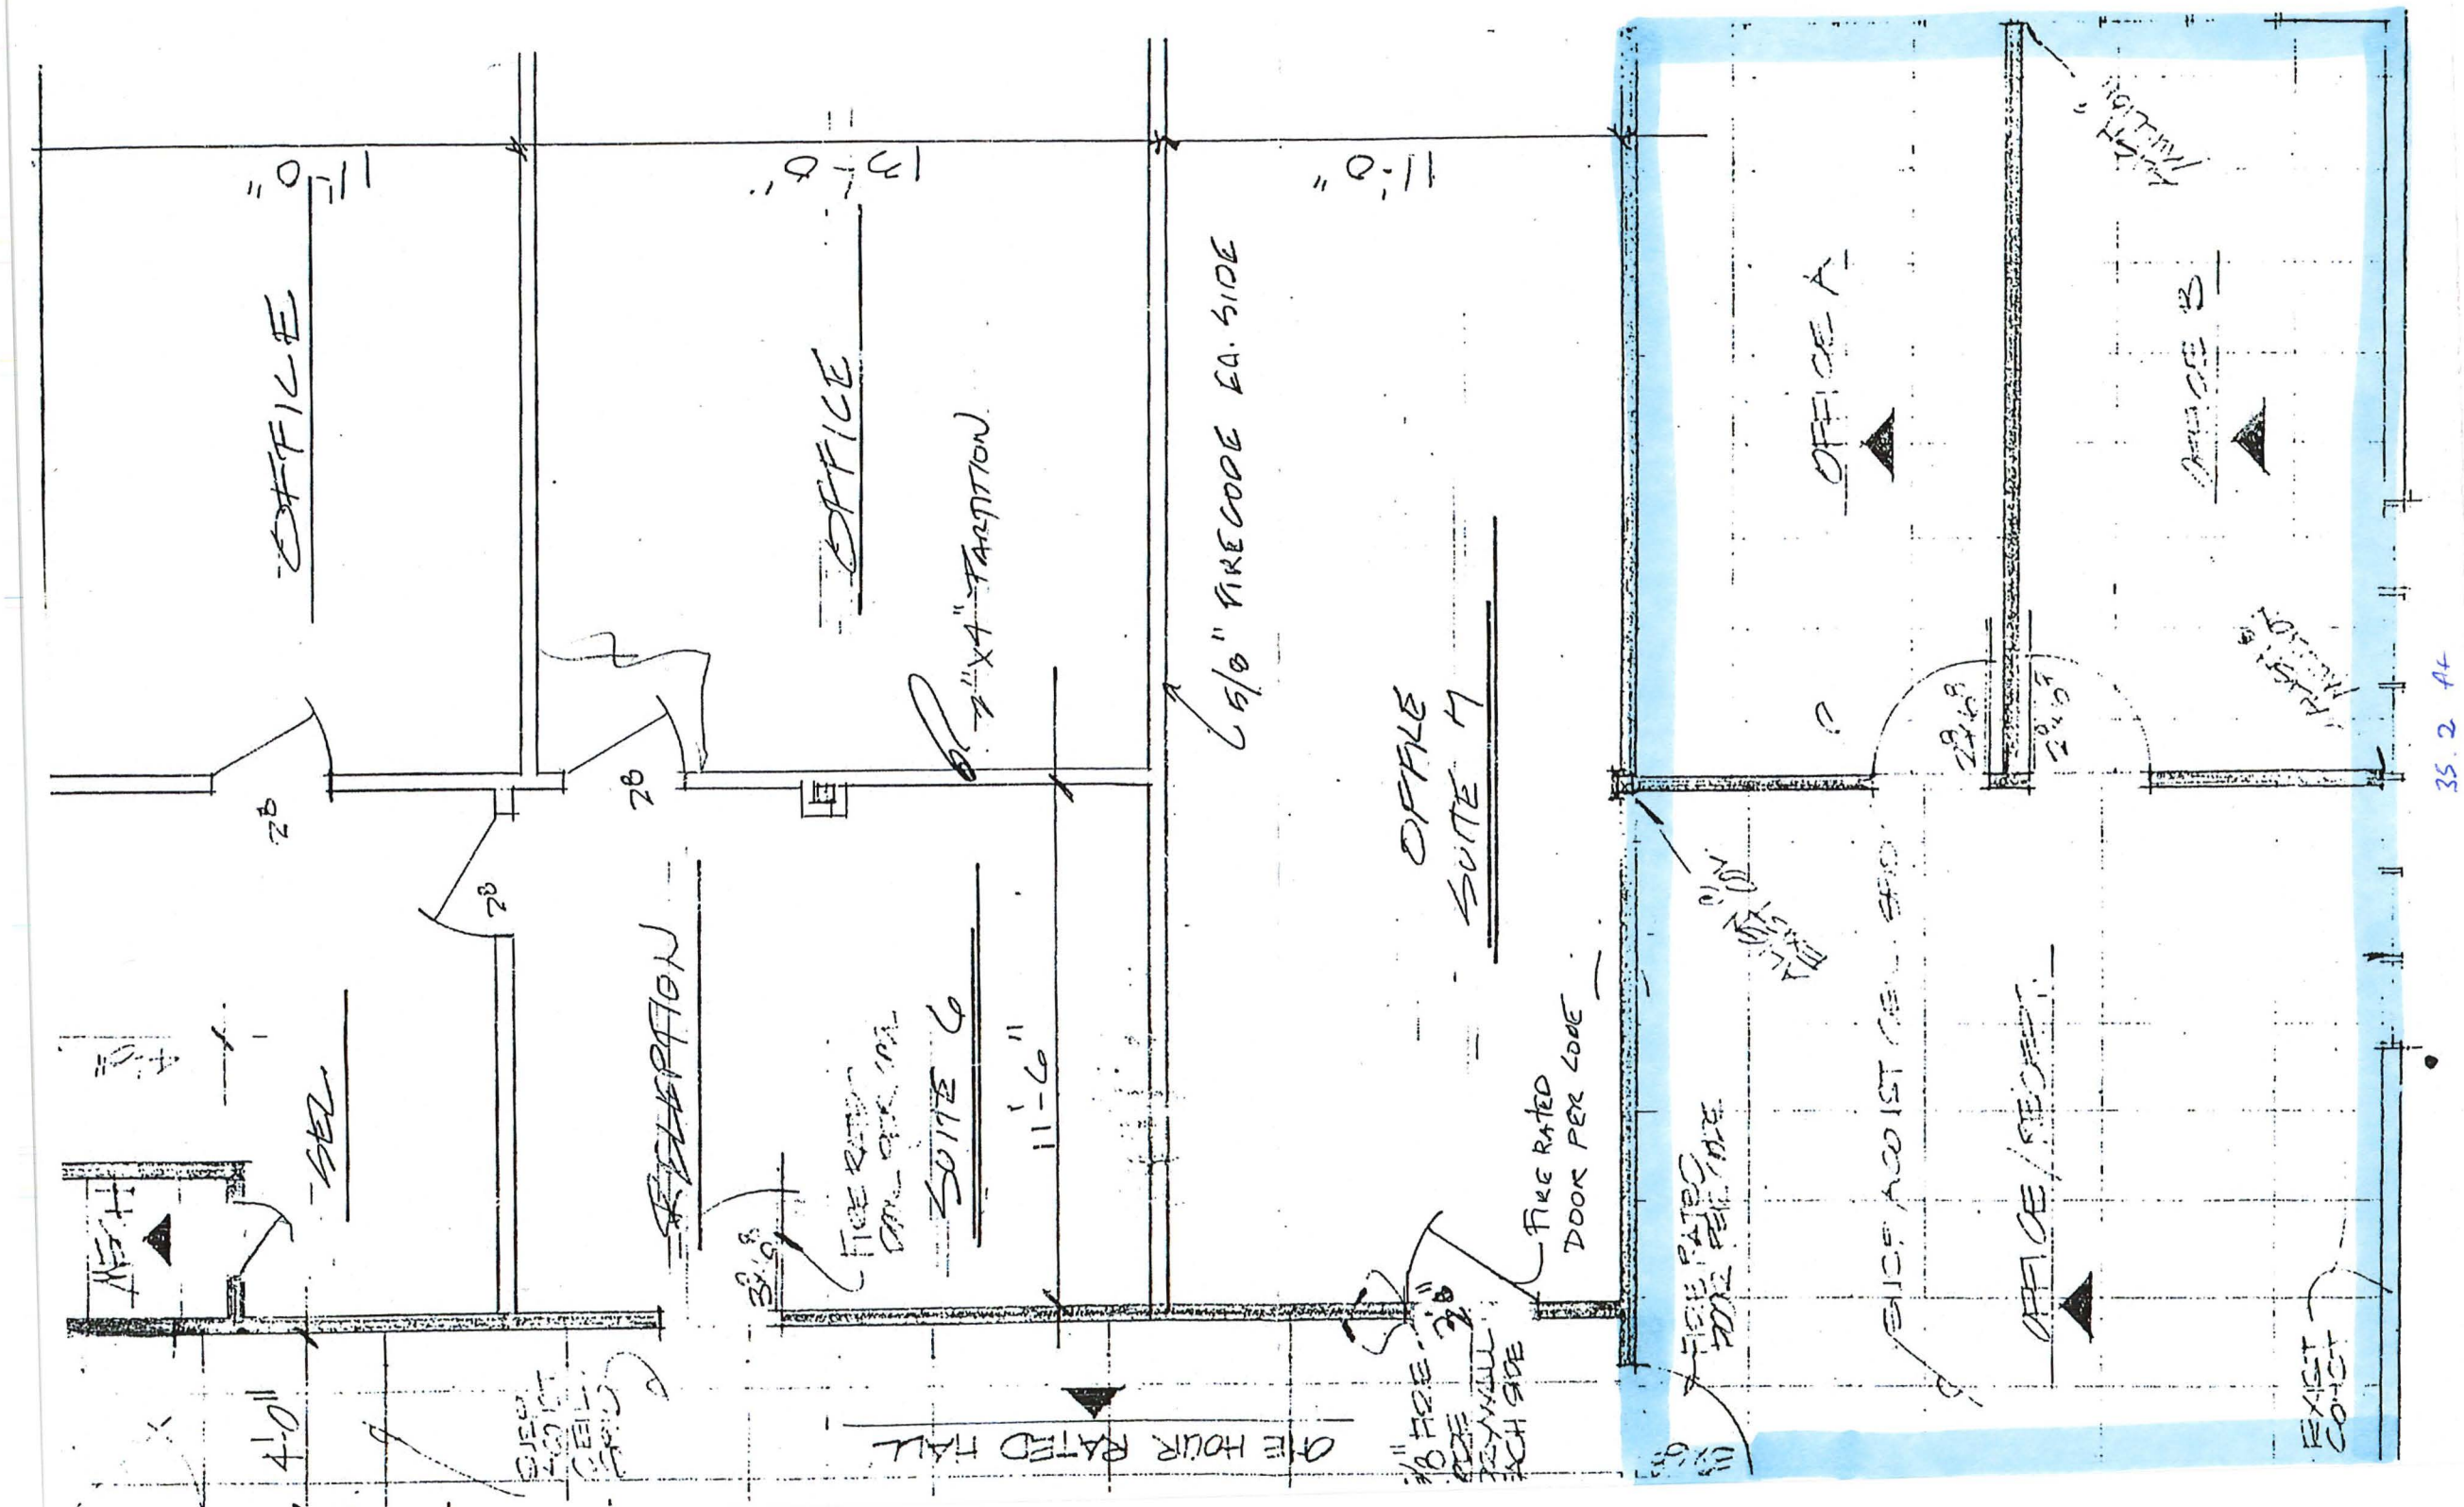
OFFICE
OFFICE
NON-BEARING PARTITION
6/0" FIRE CODE EQ. SIDE
OFFICE SUITE H
SUITE G
NON-BEARING
FIRE RATED DOOR PER CODE
FIRE RATED DOOR PER CODE
OFFICE A
OFFICE B
ONE HOUR RATED HALL
EXIST CONCT
11'-0"
19'-6"
11'-0"
11'-6"
4'-0"
28
28
28