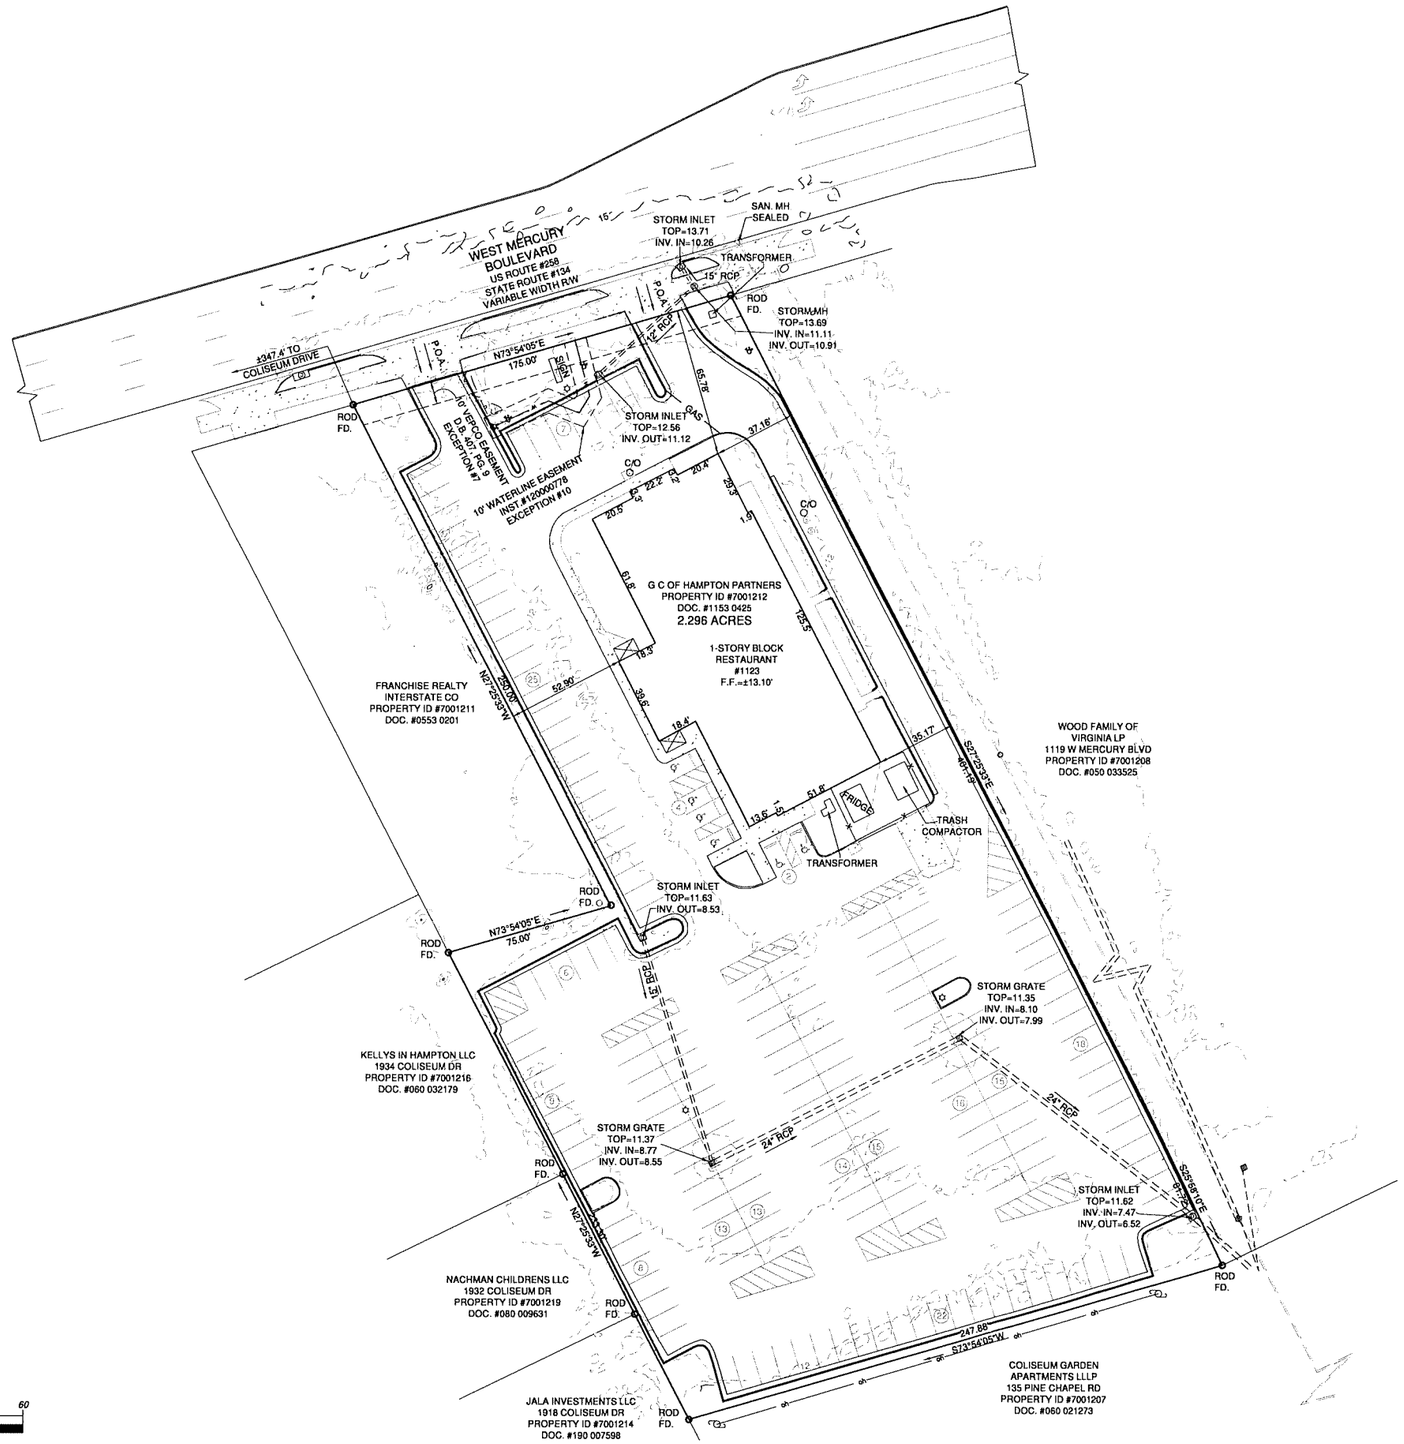

CP	COMPUTED POINT		FIRE HYDRANT
P	AS PROVIDED		HANDICAP SPACE
S	AS SURVEYED	Ⓢ	SEWER MANHOLE
	SANITARY CLEANOUT		SIGN
	WATER VALVE	☼	LIGHT POLE
·	BOLLARD	Ⓓ	STORM MANHOLE
	CONCRETE		
	ASPHALT	P.O.B.	POINT OF BEGINNING
			FENCE
			OVERHEAD WIRES

NAD83 GEOID 12B

GRAPHIC SCALE

30 0 15 30 60

1 inch = 30 feet

COMMONWEALTH OF VIRGINIA
CHARLES C. TOWNES, II
Lic. No. 2803
4/2/2021
LAND SURVEYOR

ALTA / NSPS LAND TITLE SURVEY OF 1123 WEST MERCURY BOULEVARD

FOR

MPV II. LLC

CITY OF HAMPTON, VA

DATE: APRIL 2, 2021 SCALE: 1"=30'

townes
consulting engineers, planners, and land surveyors
2463 boulevard
colonial heights, va 23834
telephone: 804.520.9015
facsimile: 804.520.9016
email: cctownes@townespc.com

DRAWN BY: FSG CHECKED BY: