1. The land boundary survey shown hereon is based on a current field survey performed on September 11, 2017 and in combination with the plat(s) and/or deed(s) referenced herein. This survey was performed without the benefit of a current title report. The easements appearing on this survey, if any, were depicted and/or noted in the referenced plat(s) and/or deed(s) unless otherwise noted.
2. This property appears to fall in flood zone(s) X as shown on the NFIP map for the city of Hampton, map/panel 515527 0019 H, effective 5/16/16. Base Flood Elevation = N/A Finished Floor Elevation = N/A

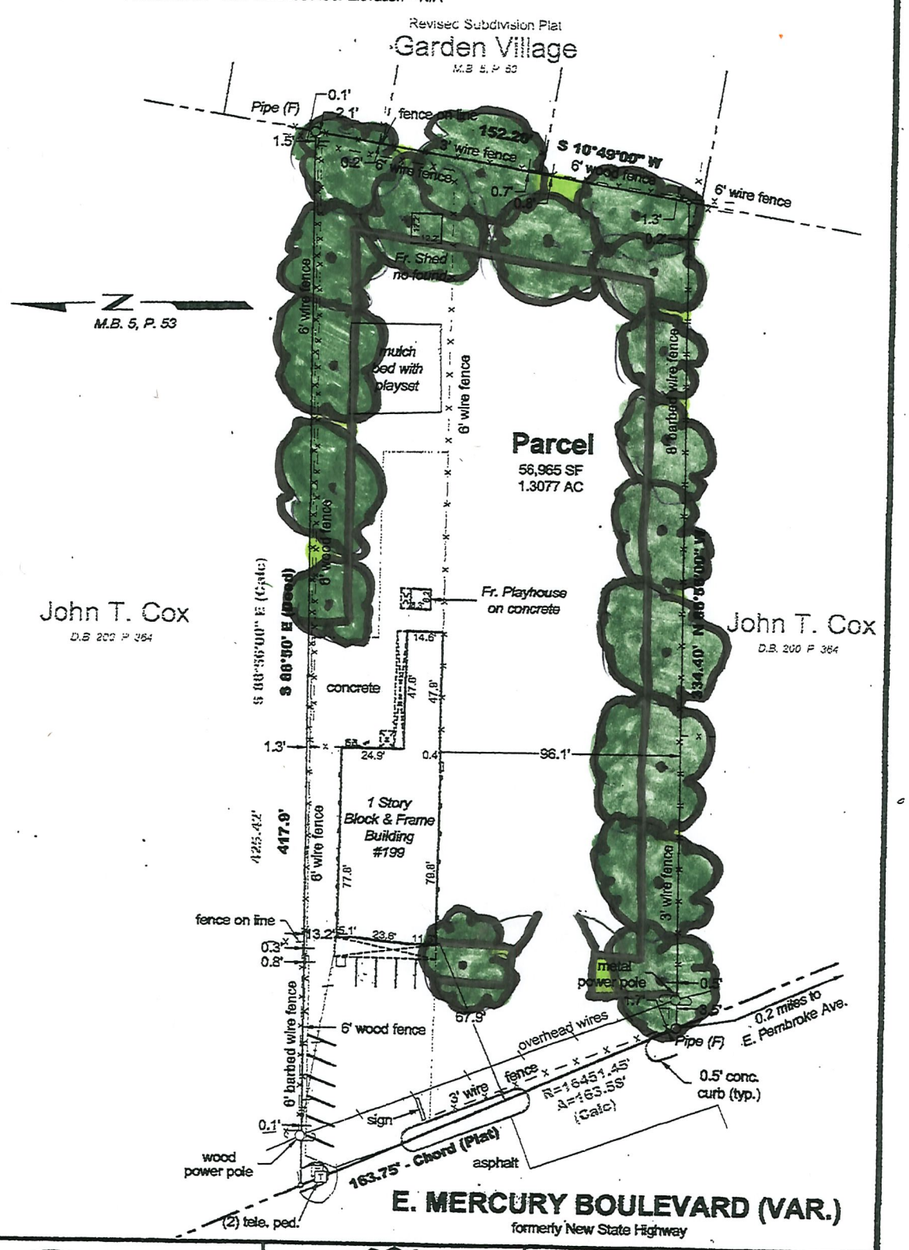

DKT Associates
LAND SURVEYORS
1100 Granby Street
Suite 100
Norfolk, VA 23510
DKTAssociates.com Tel (757) 588-5888

COMMONWEALTH OF VIRGINIA
C. DENNIS TAFLAMBAS
Lic. No. 002189
9/13/17
LAND SURVEYOR

Physical Survey of

Parcel of Land,
Located At 199 E. Mercury Boulevard
(D.B.200 P.364)

Hampton, Virginia *September 13, 2017*

For: **Vui Nguyen & Tuyet Dinh**

Job No:	15426	Scale:	1" = 50'
FB:	219/03	Size:	8.5 x 14
Drawn:	KR	Revised:	-
Check:	DT	Sheet:	1 of 1

RECEIVED
NOV 26 2019
CDD 5TH FLOOR