THIS IS TO CERTIFY THAT ON OCTOBER 25, 2017 I SURVEYED THE PROPERTY SHOWN ON THIS PLAT AND THE TITLE LINES AND THE WALLS OF THE BUILDINGS ARE AS SHOWN ON THIS PLAT. THE BUILDINGS STAND STRICTLY WITHIN THE TITLE LINES AND THERE ARE NO ENCROACHMENTS OR OTHER BUILDINGS EXCEPT AS SHOWN.

NOTES:

1. THIS SURVEY WAS NOT PREPARED WITH THE BENEFIT OF A TITLE REPORT.

2. THIS IS NOT A RECORDABLE DOCUMENT.

COMMONWEALTH OF VIRGINIA
BRIAN J. LAYNE
Lic. No. 002490
10/27/17
LAND SURVEYOR

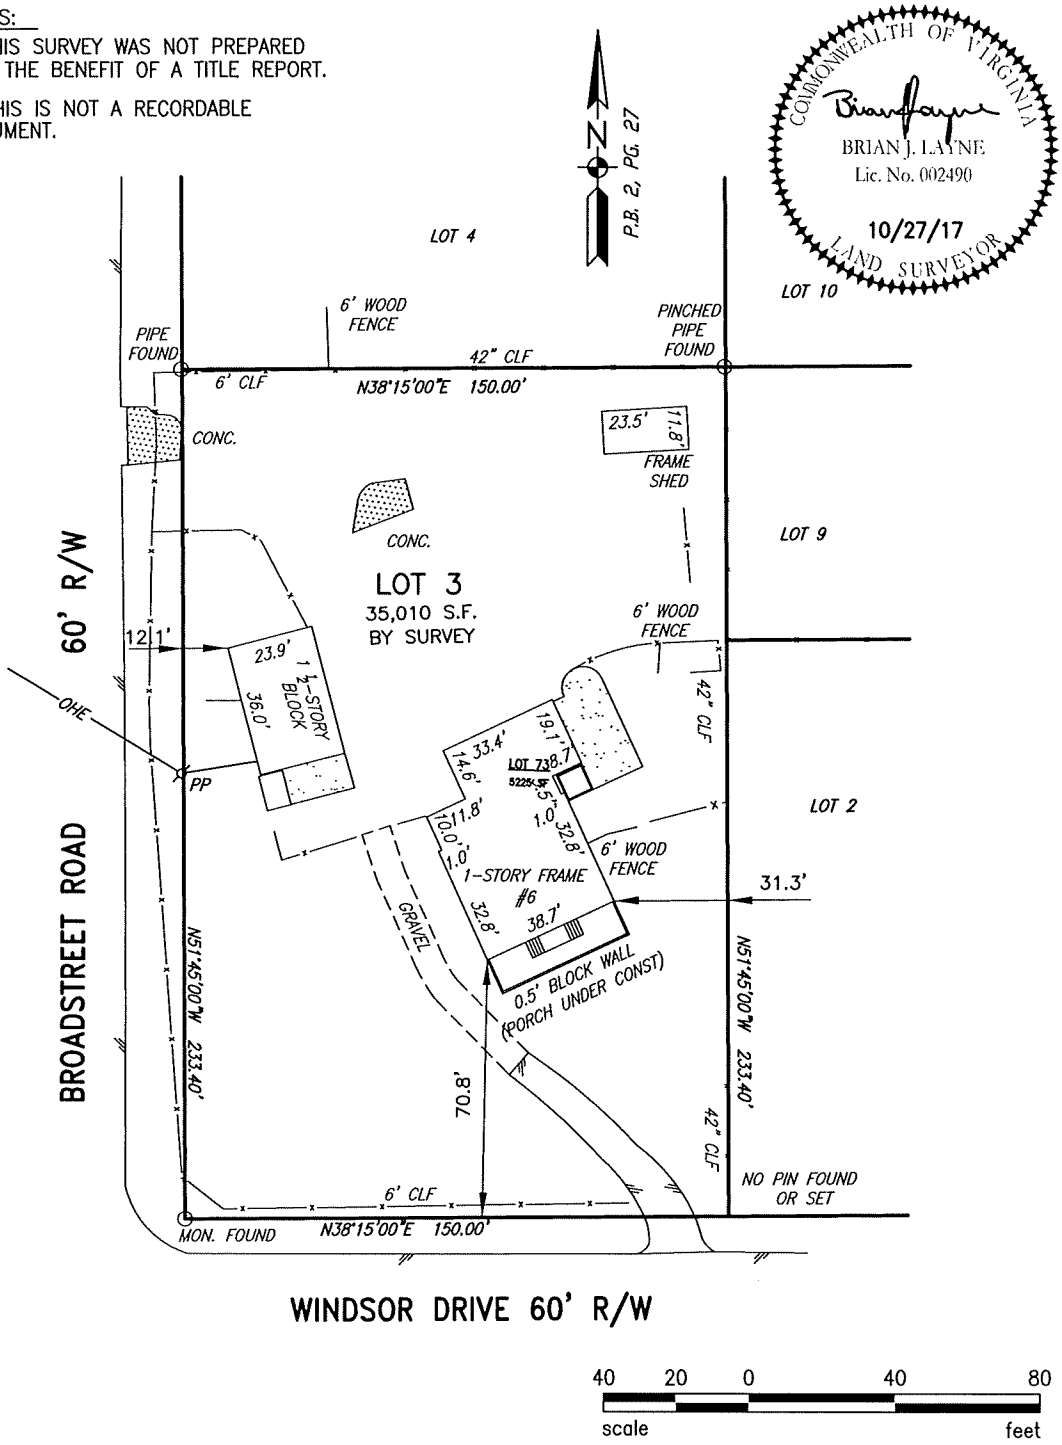

PHYSICAL SURVEY FOR

B&B CONTRACTING, LLC

LOT 3 SECTION BLOCK E

SECTION 16 BLOCK A.28

WINDSOR TERRACE

HAMPTON, VIRGINIA

PARRISH LAYNE DESIGN GROUP
Engineers • Surveyors • Planners
P.O. Box 9164, Chesapeake, VA 23321
Phone: 757.686.3345 Fax: 757.686.3348

DRAWN: DHW DRAWN: BJL	DATE: 10/27/17 SCALE: 1"=40'	REVISIONS	REFERENCE: M.B. 2, PG. 27
			SHEET NO. 1 PROJ.:4160.0-17